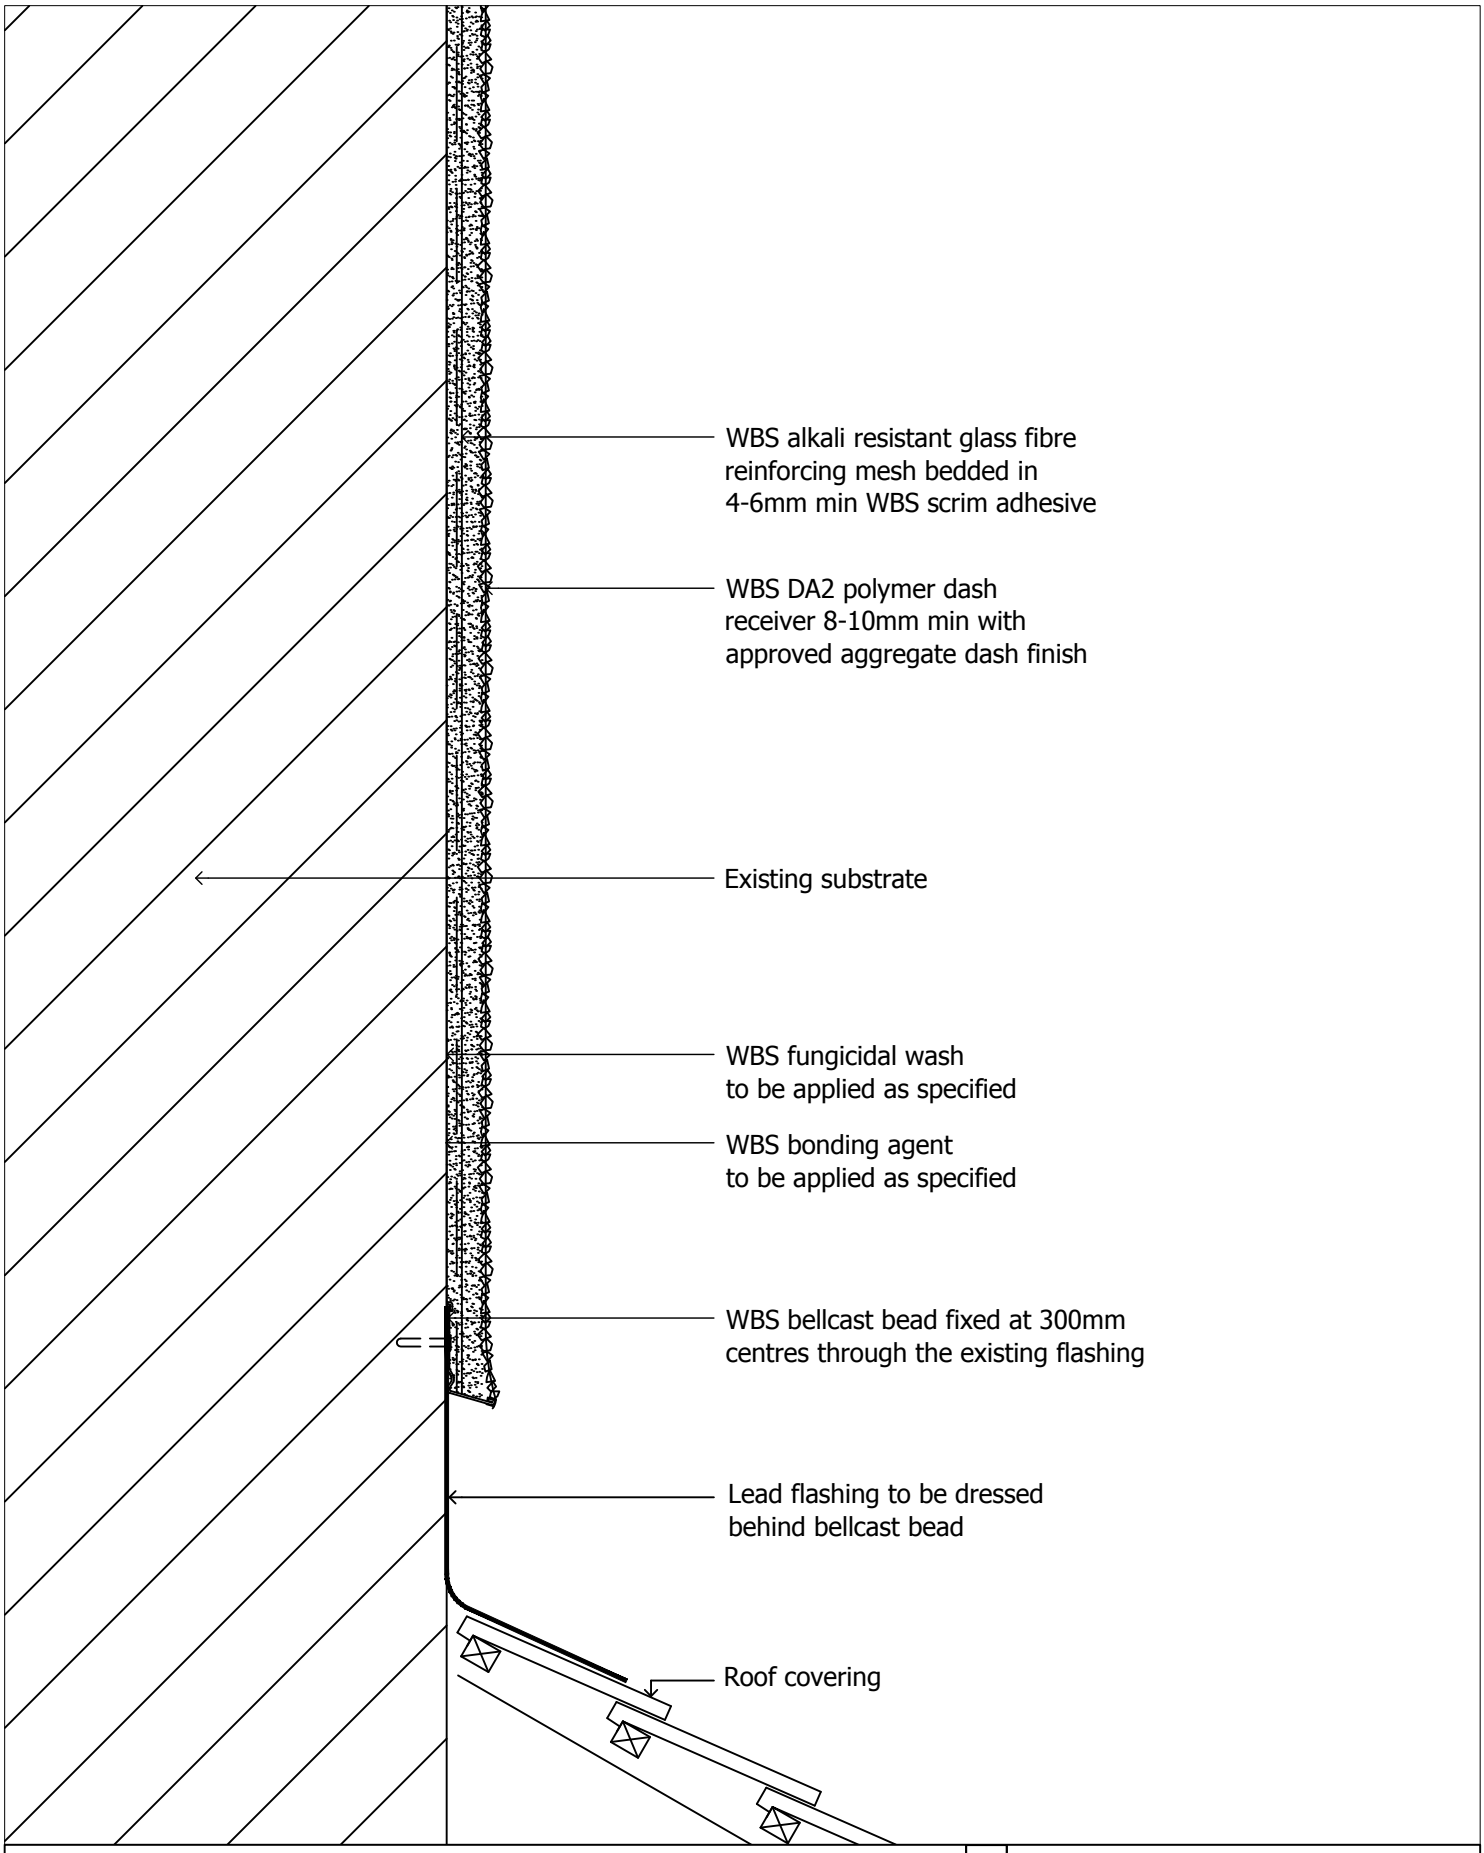

drawing. Roof junction detail 1 of 2

date. July 2016 revision. - drawn by. LS scale. nts

drawing no. **RO-DASH-14A** drawing set. 56

wetherby
creating a greener future
1 Kid Glove Road, Golborne Enterprise Park,
Golborne, Greater Manchester, WA3 3GS
Tel: 01942 717100 Fax: 01942 717101
Web: www.wbs-ltd.co.uk
E-mail: technical@wbs-ltd.co.uk

© WBS-LTD 1998-2016. All rights reserved