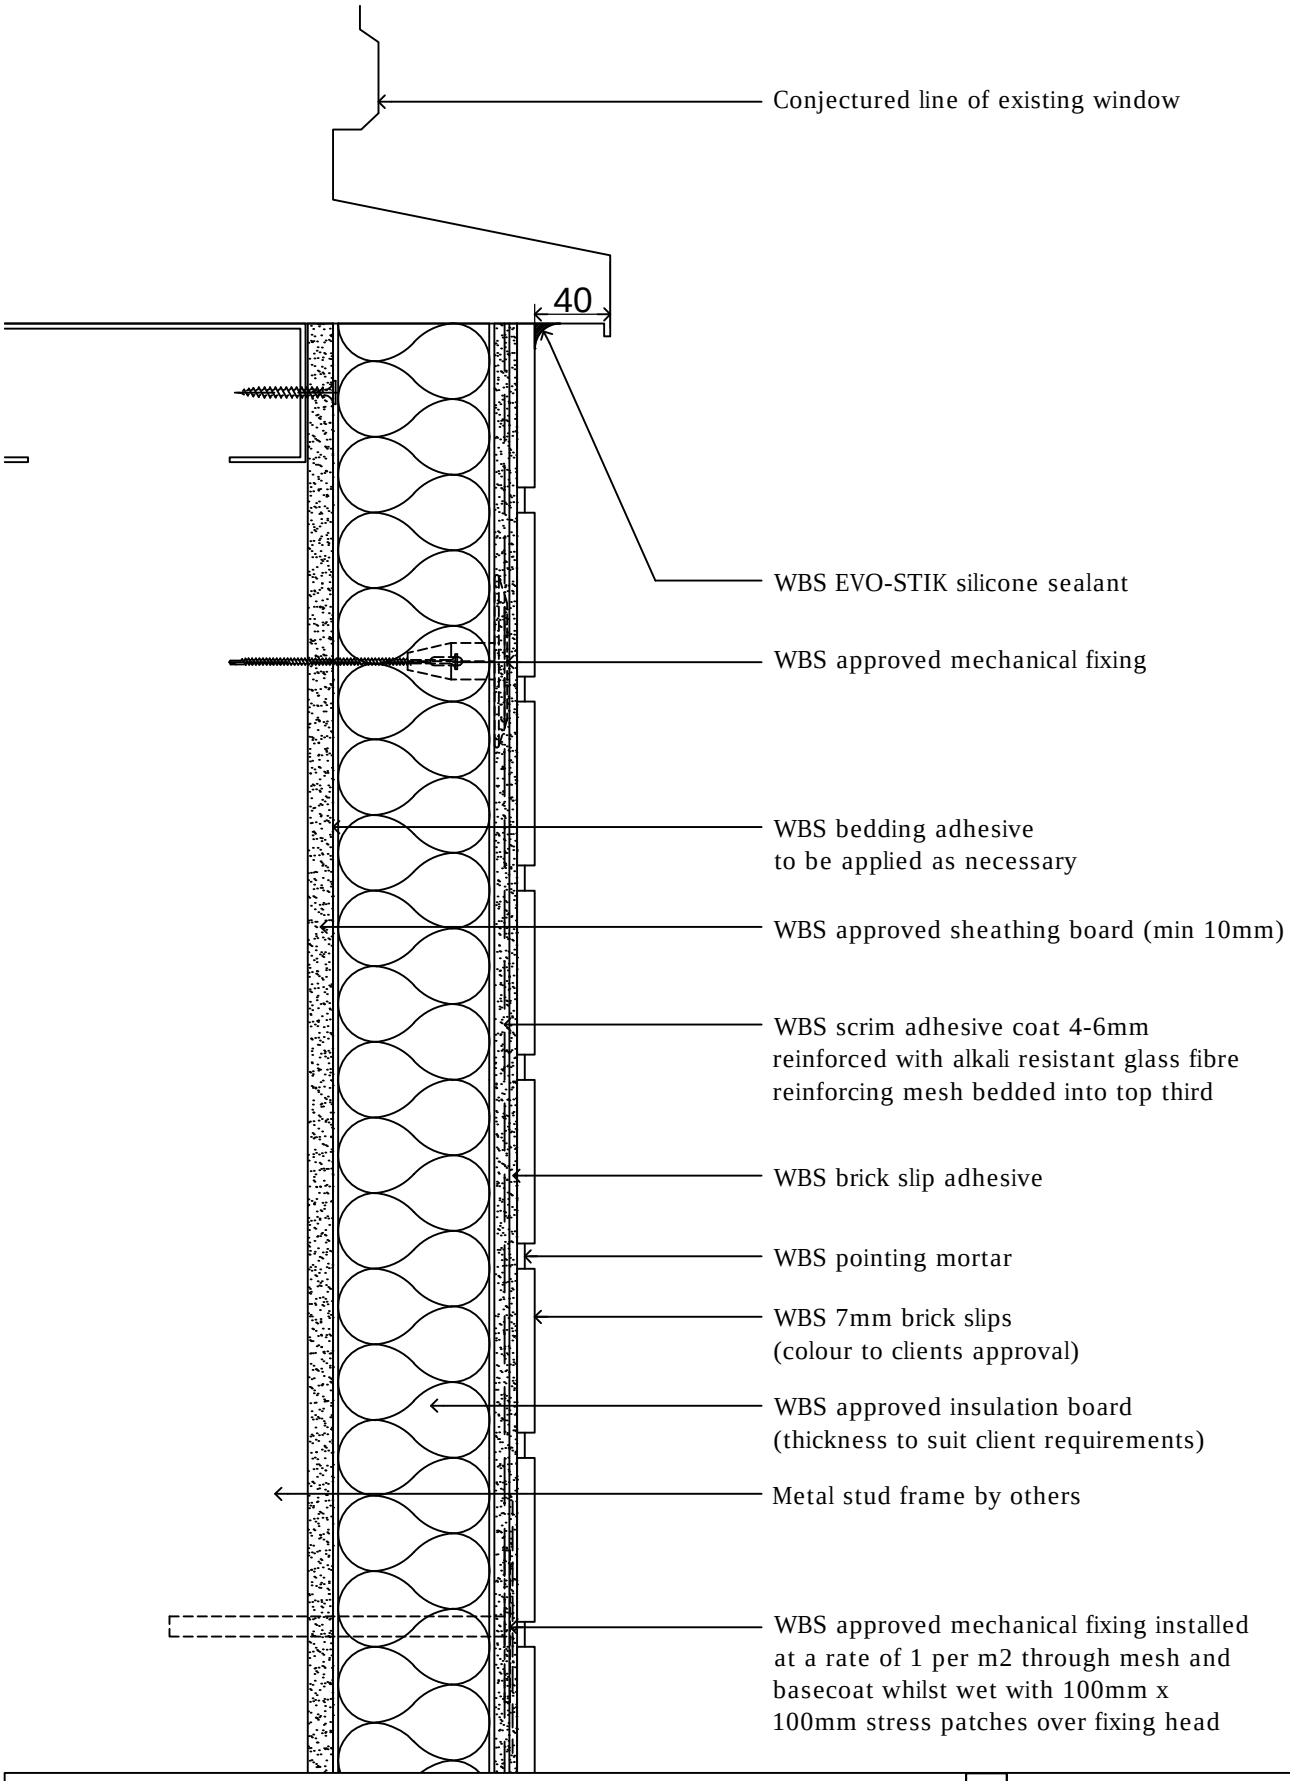

drawing. Window cill detail

date. July 2015 revision. R1 drawn by. RC scale. nts

drawing no. SFS-EWI-7MM BSLIP-04

wetherby
creating a greener future
1 Kid Glove Road, Golborne Enterprise Park,
Golborne, Greater Manchester, WA3 3GS
Tel: 01942 717100 Fax: 01942 717101
Web: www.wbs-ltd.co.uk
E-mail: technical@wbs-ltd.co.uk

© WBS-LTD 1998-2014. All rights reserved