N.B. 600mm minimum clearance required
around natural draught balance flue

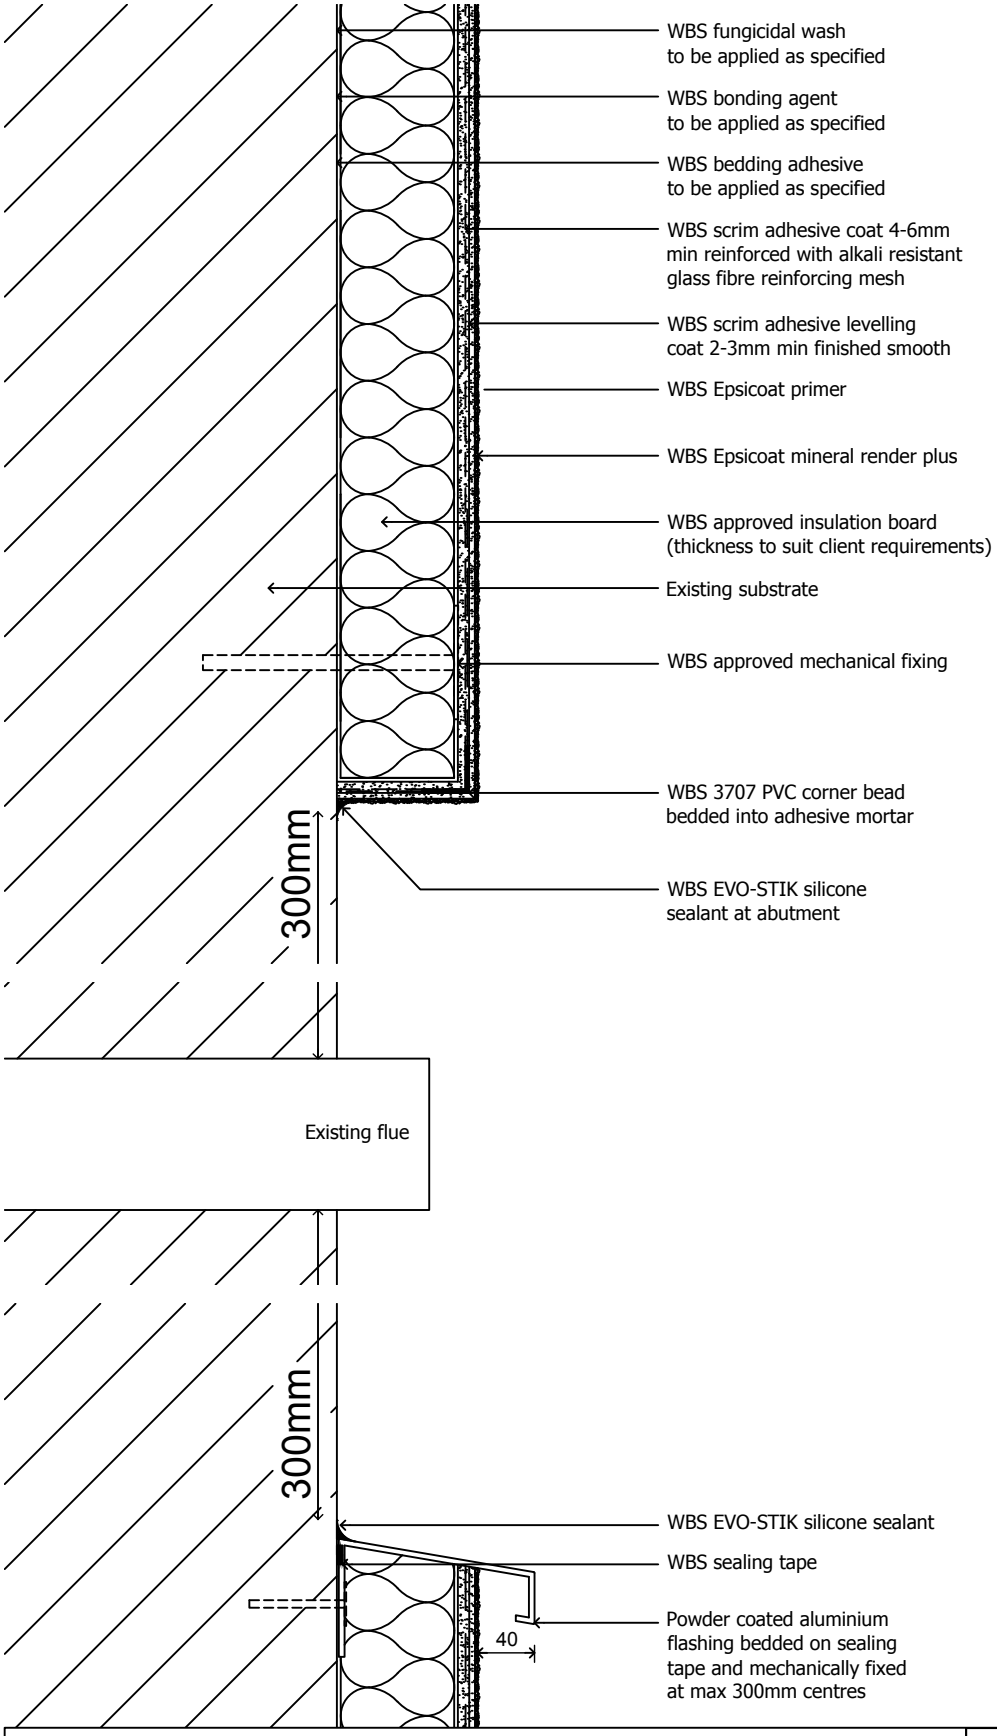

drawing. **Flue detail** (3 of 3)

date. July 2015 revision. R3 drawn by. RC scale. nts

drawing no. **EWI-EMRPLUS-25C**

wetherby
creating a greener future
1 Kid Glove Road, Golborne Enterprise Park,
Golborne, Greater Manchester, WA3 3GS
Tel: 01942 717100 Fax: 01942 717101
Web: www.wbs-ltd.co.uk
E-mail: technical@wbs-ltd.co.uk

© WBS-LTD 1998-2015. All rights reserved